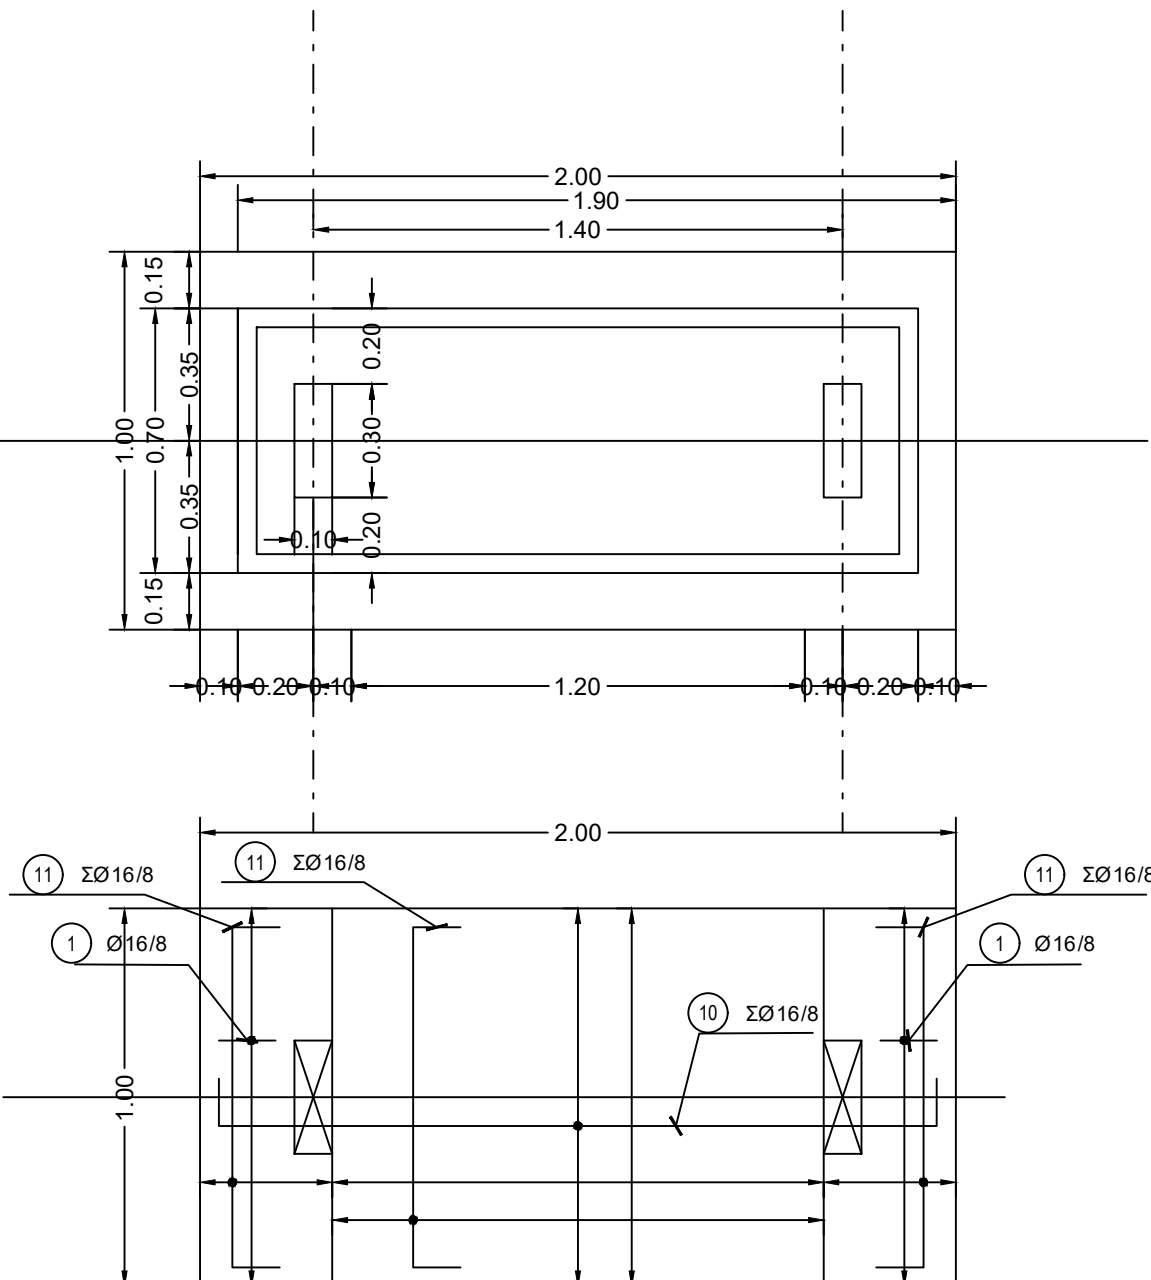
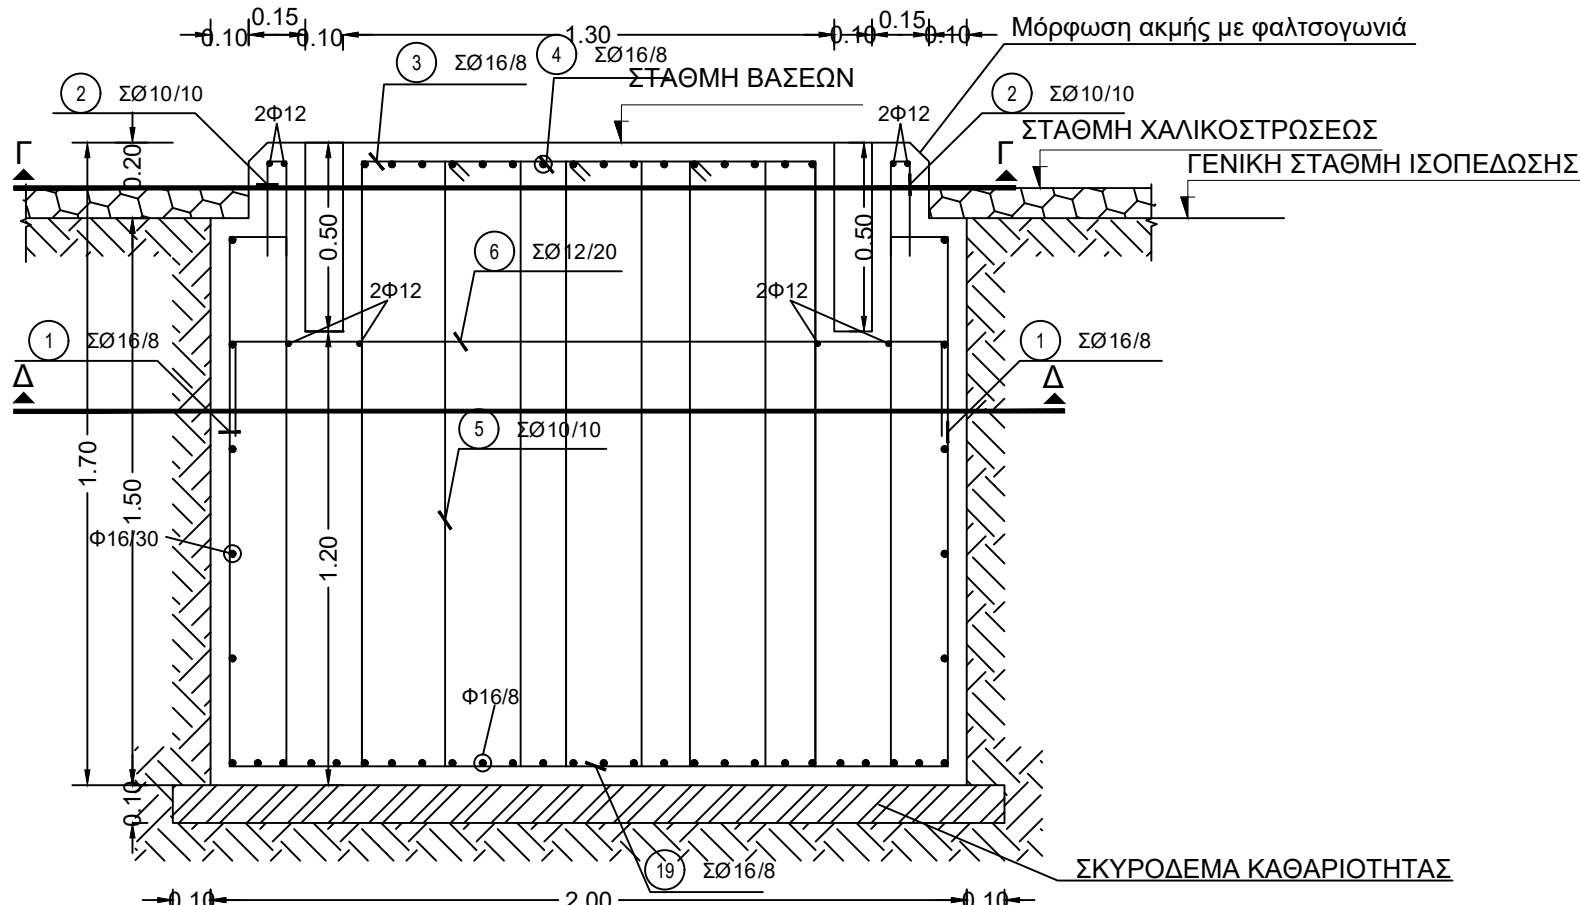
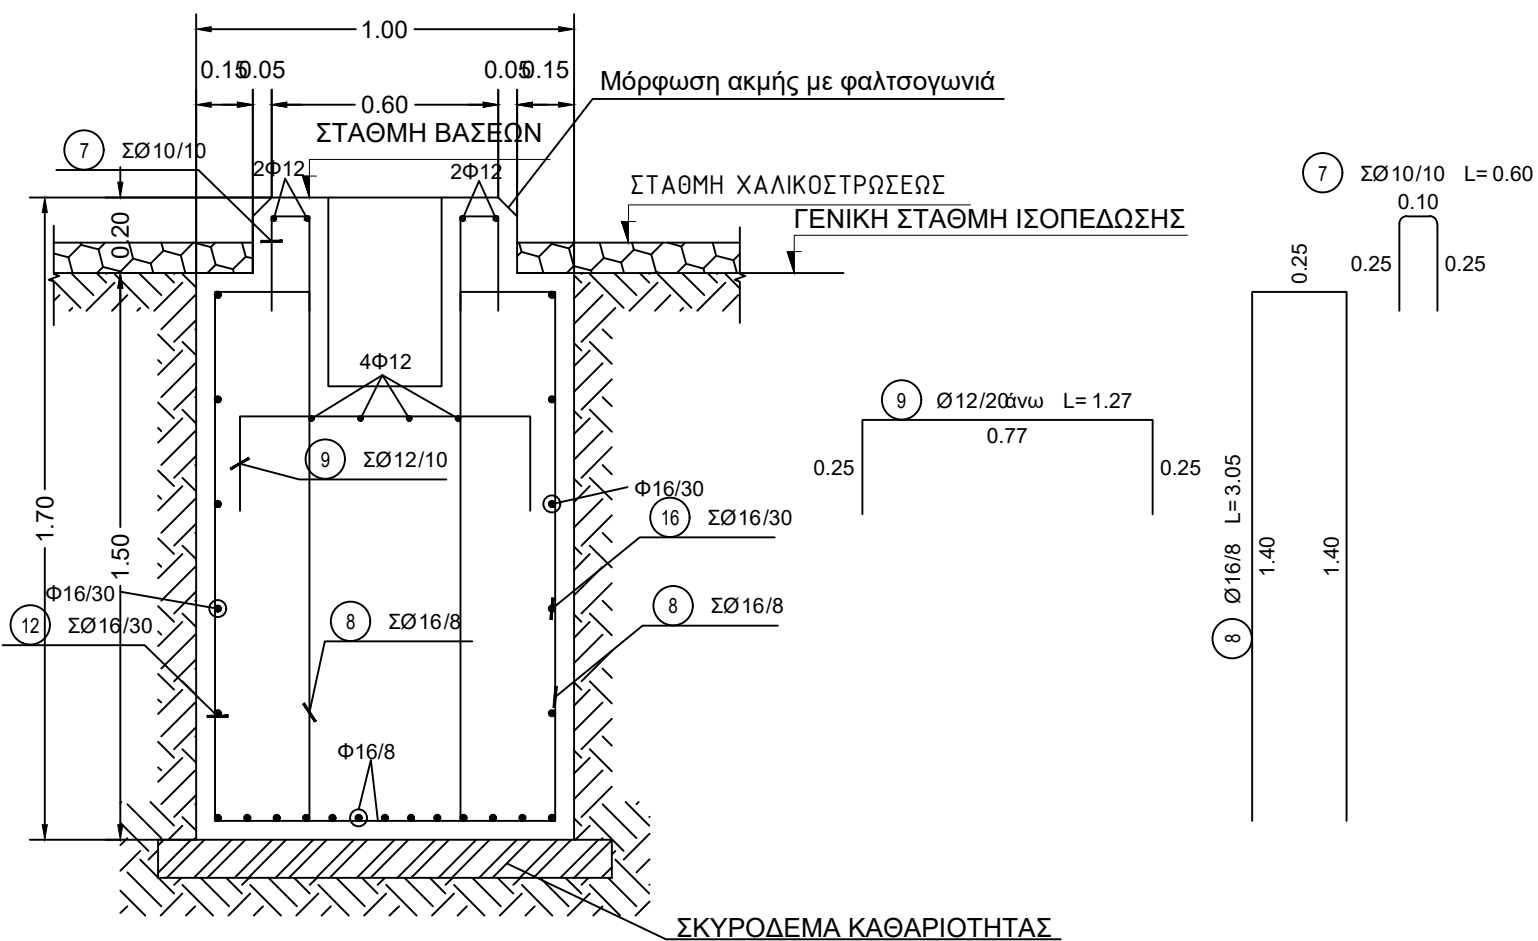


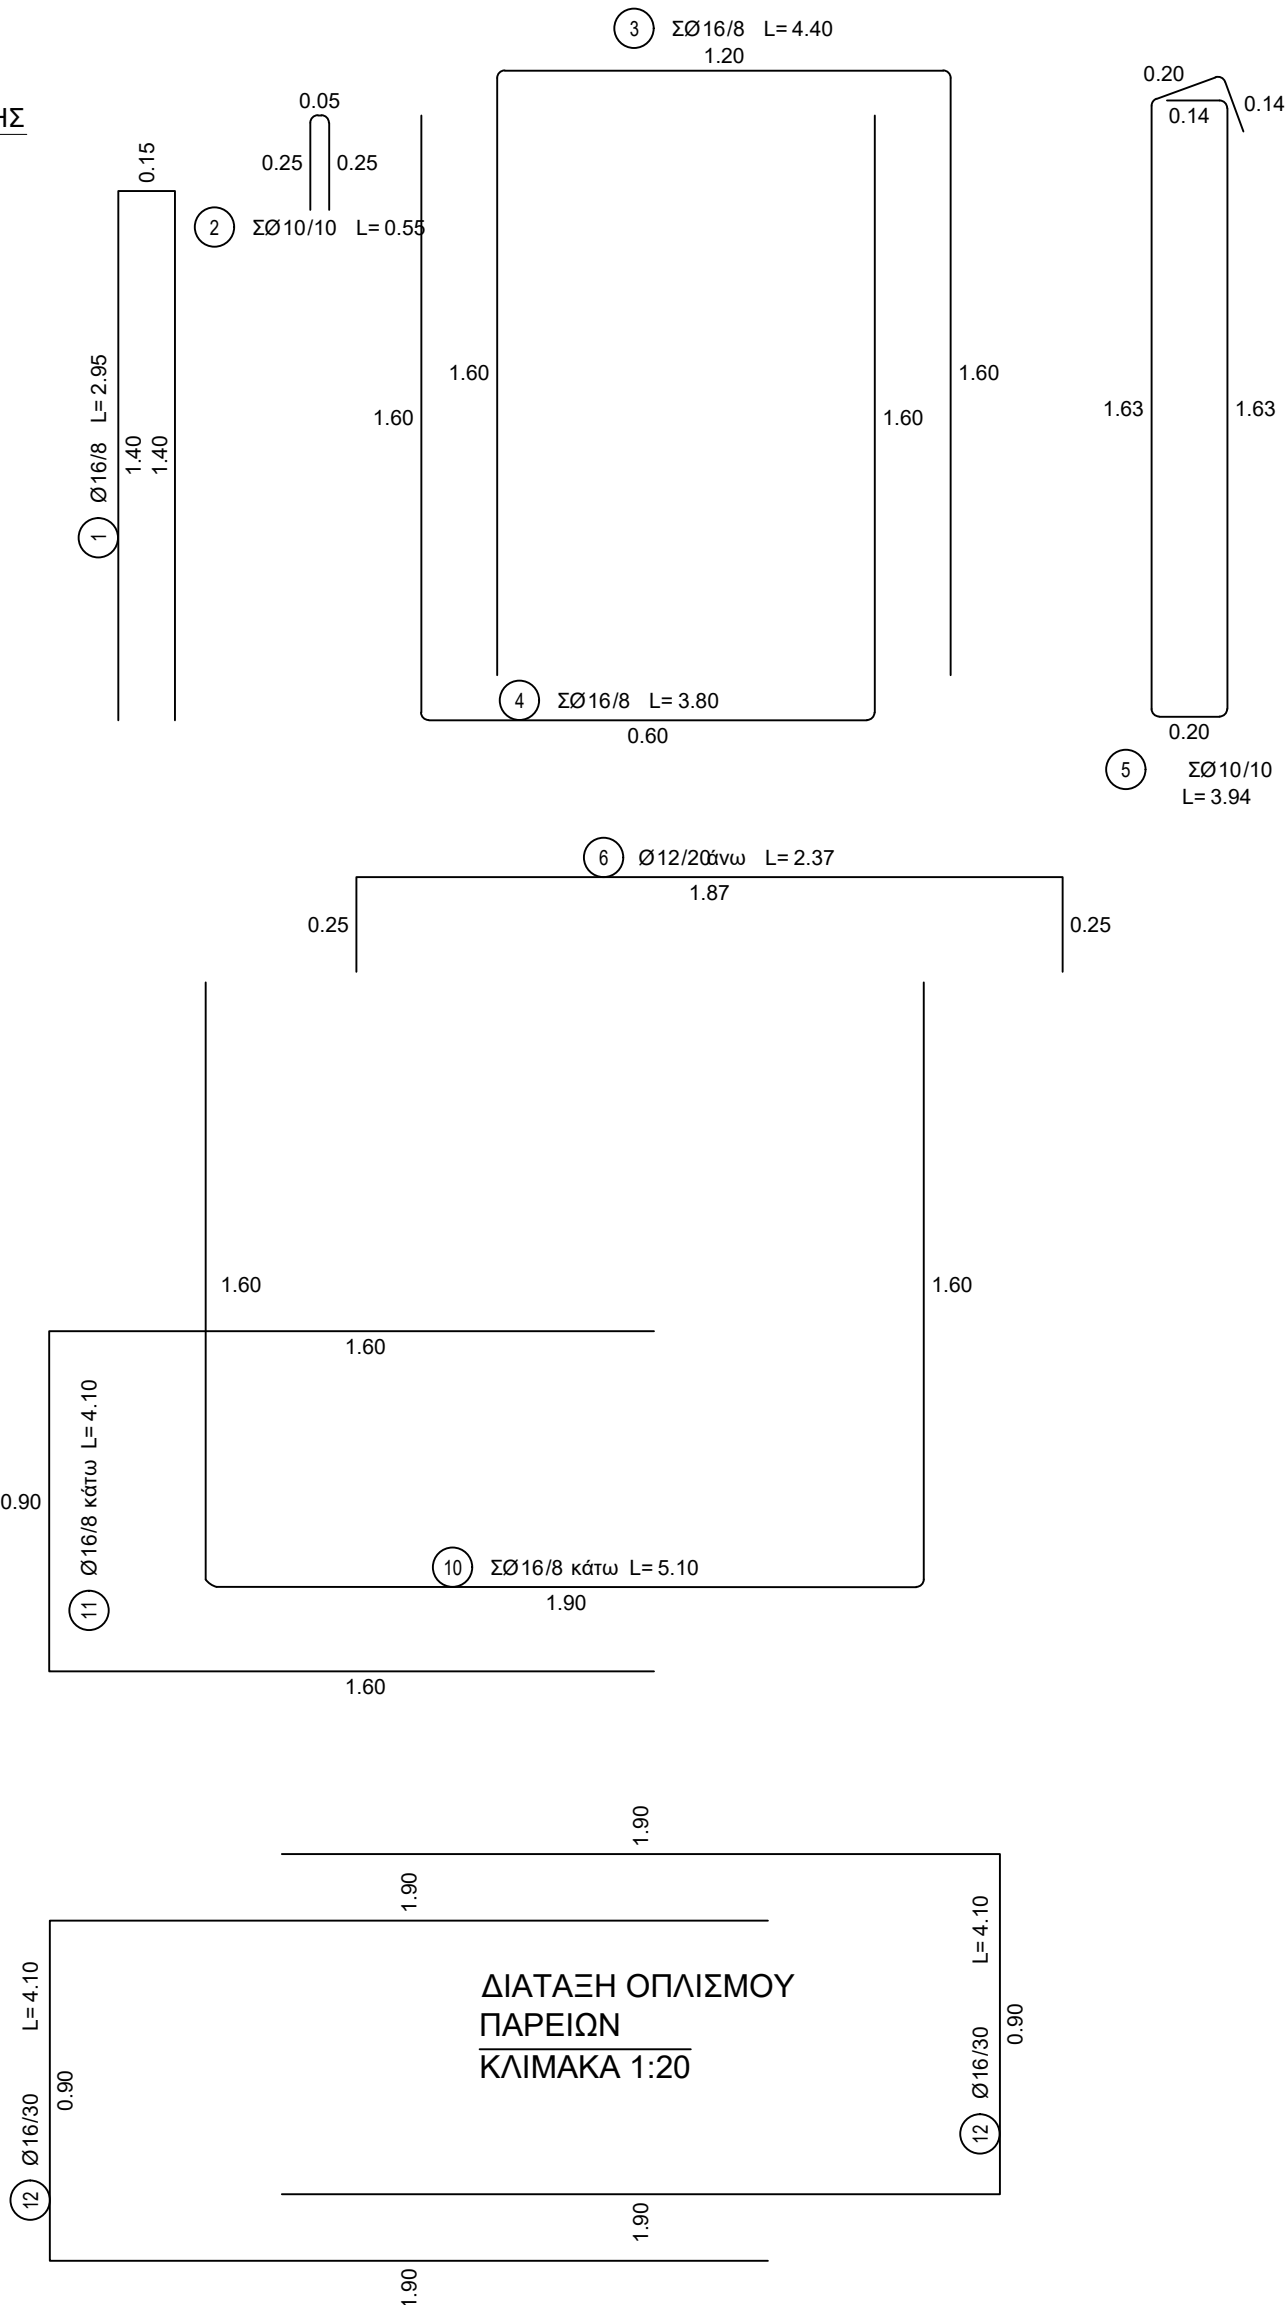
ΚΑΤΟΨΗ ΒΑΣΕΩΣ ΤΥΠΟΥ P1P1

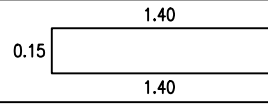
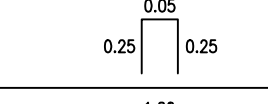
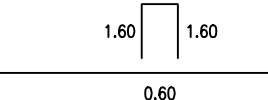
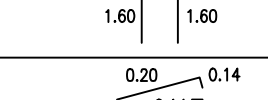
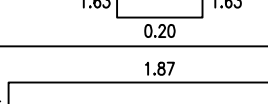
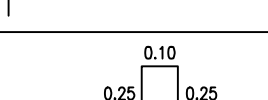
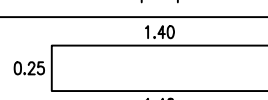
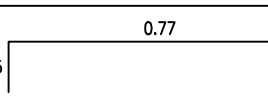
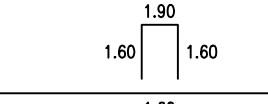
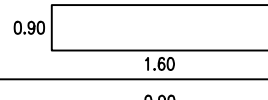
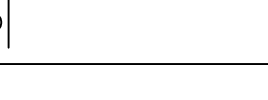
 


TOMH A-A



TOMH B-B



Α/Α	ΠΙΝΑΚΑΣ ΟΠΛΙΣΜΟΥ	Ø	ΤΕΜΑΧΙΑ	ΜΗΚΟΣ		ΒΑΡΟΣ	
				ΑΝΑ ΤΕΜ.	ΟΛΙΚΟ ΜΗΚΟΣ	kg/m	ΟΛΙΚΟ ΒΑΡΟΣ
1		16	20	2.95	59	1.580	93.22
2		10	20	0.55	11.00	0.617	6.79
3		16	10	4.40	44.00	1.580	69.52
4		16	16	3.80	60.8	1.580	96.06
5		10	60	3.94	236.40	0.617	145.85
6		12	4	2.37	9.48	0.888	8.42
7		10	40	0.60	24.00	0.617	14.81
8		16	40	3.05	122.00	1.580	192.76
9		12	20	1.27	25.40	0.888	22.56
10		16	12	5.10	61.20	1.580	96.70
11		16	25	4.10	102.5	1.580	161.95
12		16	12	4.70	56.4	1.580	89.11

Ø	ΒΑΡΟΣ (kg)
10	167.45
12	30.98
16	799.32
ΣΥΝΟΛΟ: 997.75 kg	

A/A	ΣΧΕΔΙΑΣΘΗΚΕ	ΜΕΛΕΤΗΘΗΚΕ	ΕΛΕΓΧΘΗΚΕ	ΕΓΚΡΙΘΗΚΕ	ΗΜΕΡ.
Α Ν Α Θ Ε Ω Ρ Η Σ Ε Ι Σ					
ΒΑΣΗ ΤΥΠΟΥ "P1P1"					
ΣΧΕΔΙΑΣΘΗΚΕ	ΜΕΛΕΤΗΘΗΚΕ	ΕΛΕΓΧΘΗΚΕ	Ε Γ Κ Ρ Ι Θ Η Κ Ε	ΗΜΕΡΟΜΗΝΙΑ	
Δ.ΑΔΑΜΟΠΟΥΛΟΤ	Δ.ΚΑΡΠΟΥΖΛΗ	Α. ΣΗΡΟΤ	Δ.ΕΔΔΑΣ	29-01-2022	
				ΚΛΙΜ. 1 : 20	
				ΤΔΕ-P1P1	
ΔΙΕΥΘΥΝΣΗ ΕΙΔΙΚΩΝ ΕΓΚΑΤΑΣΤΑΣΕΩΝ ΔΙΚΤΥΟΥ ΚΑΛΑΔΟΣ ΥΠΟΣΤΑΘΩΜΩΝ - ΤΟΜΕΑΣ ΔΟΜΙΚΩΝ ΕΡΓΩΝ					