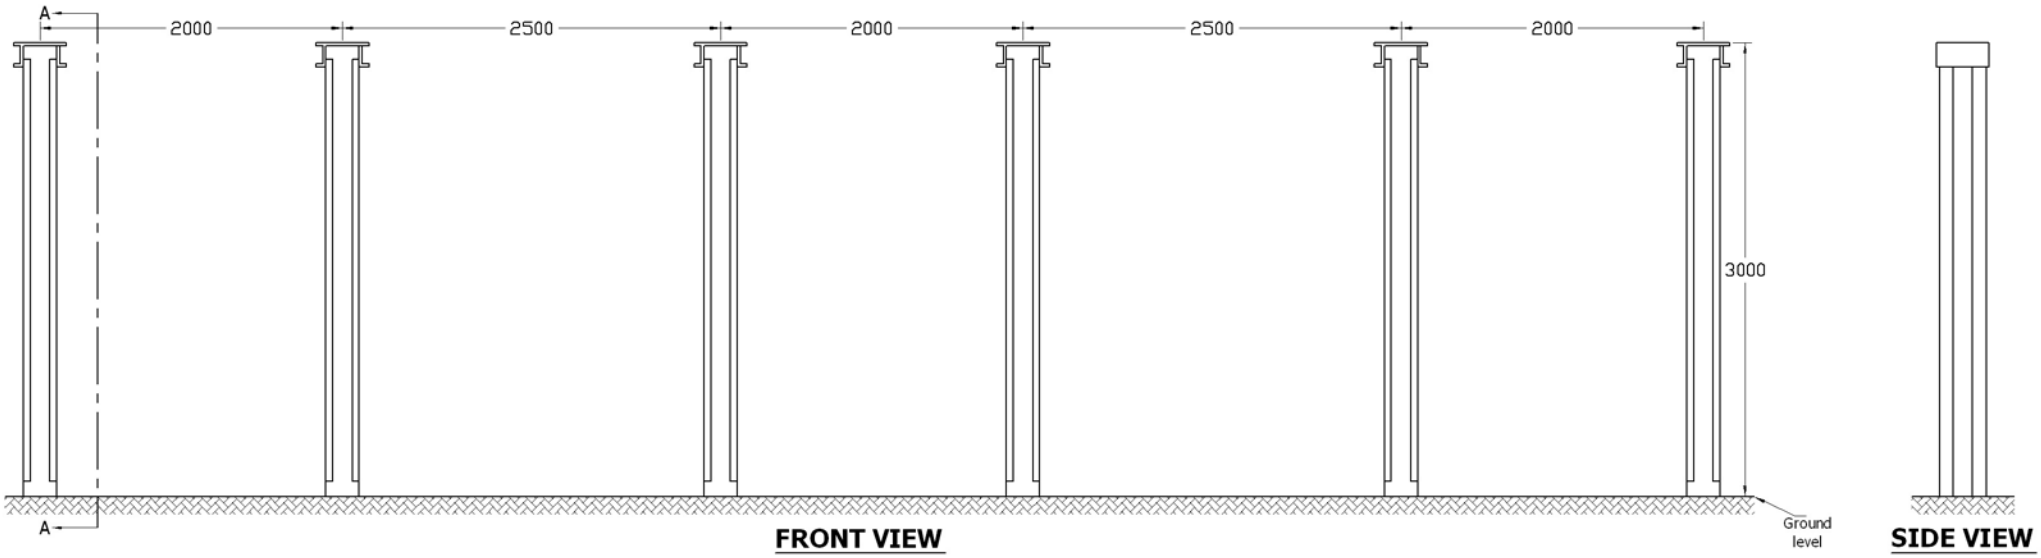

FRONT VIEW

SIDE VIEW

TOP VIEW

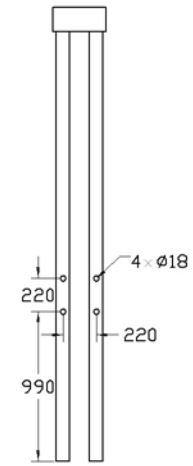

VIEW A
PERFORATION FOR THE OPERATING MECHANISM SUPPORT

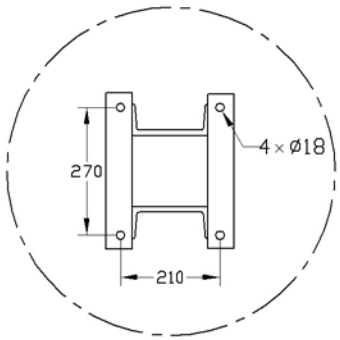

DETAIL A
DISCONNECTOR SUPPORT

Notes

1. All dimentions are in milimeters (mm).
2. The actual height of the steel support structure is 3500mm. The 500mm are inside the ground when installed.
3. Type of material of the support structure is St 37.
4. The steel support structure is supplied by PPC S.A.

SKETCH No 3.31/1
Steel Support Structure for type 3.31 Disconnector (Isolator)

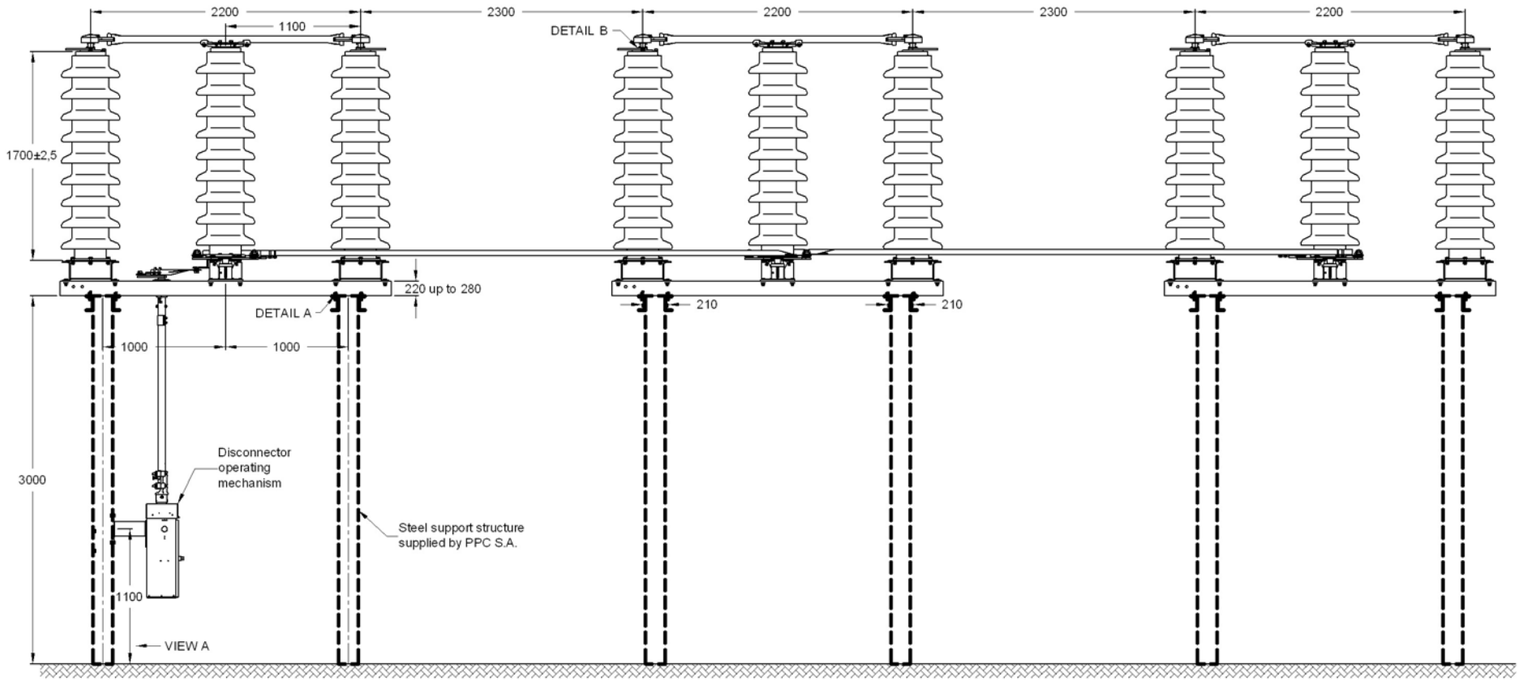

FRONT VIEW

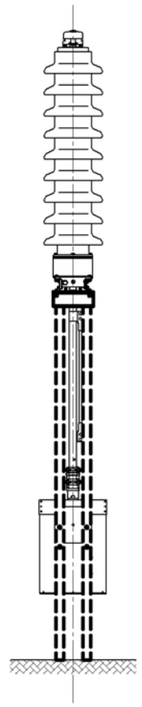

SIDE VIEW

VIEW A
Perforations for the disconnector's operating mechanism support

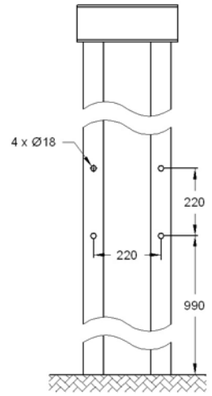

DETAIL A

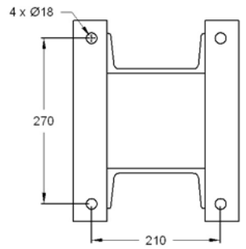

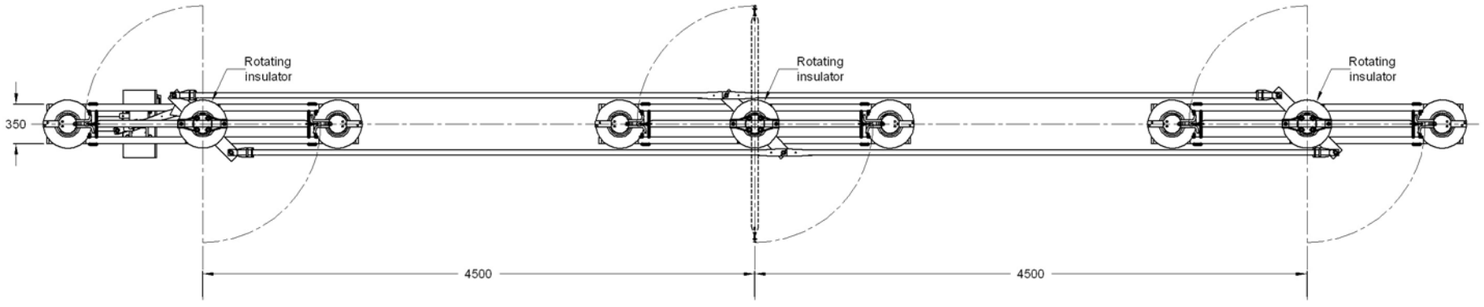

TOP VIEW

DETAIL B
Line terminals

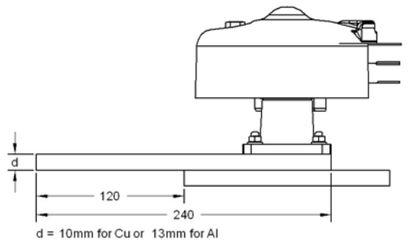

SIDE VIEW

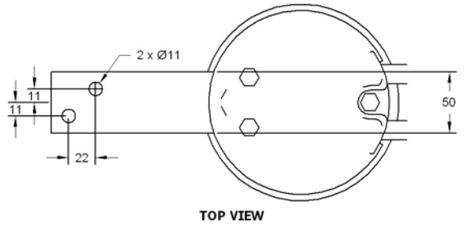

TOP VIEW

NOTES
1. Dimentions shown are mandatory.
2. All dimentions are in millimetres (mm).
3. The steel support structure is supplied by PPC S.A .

DRAWING No. 3.31/2
Mounting arrangement of the disconnector type 3.31, along with its operating mechanism on the steel support structure.