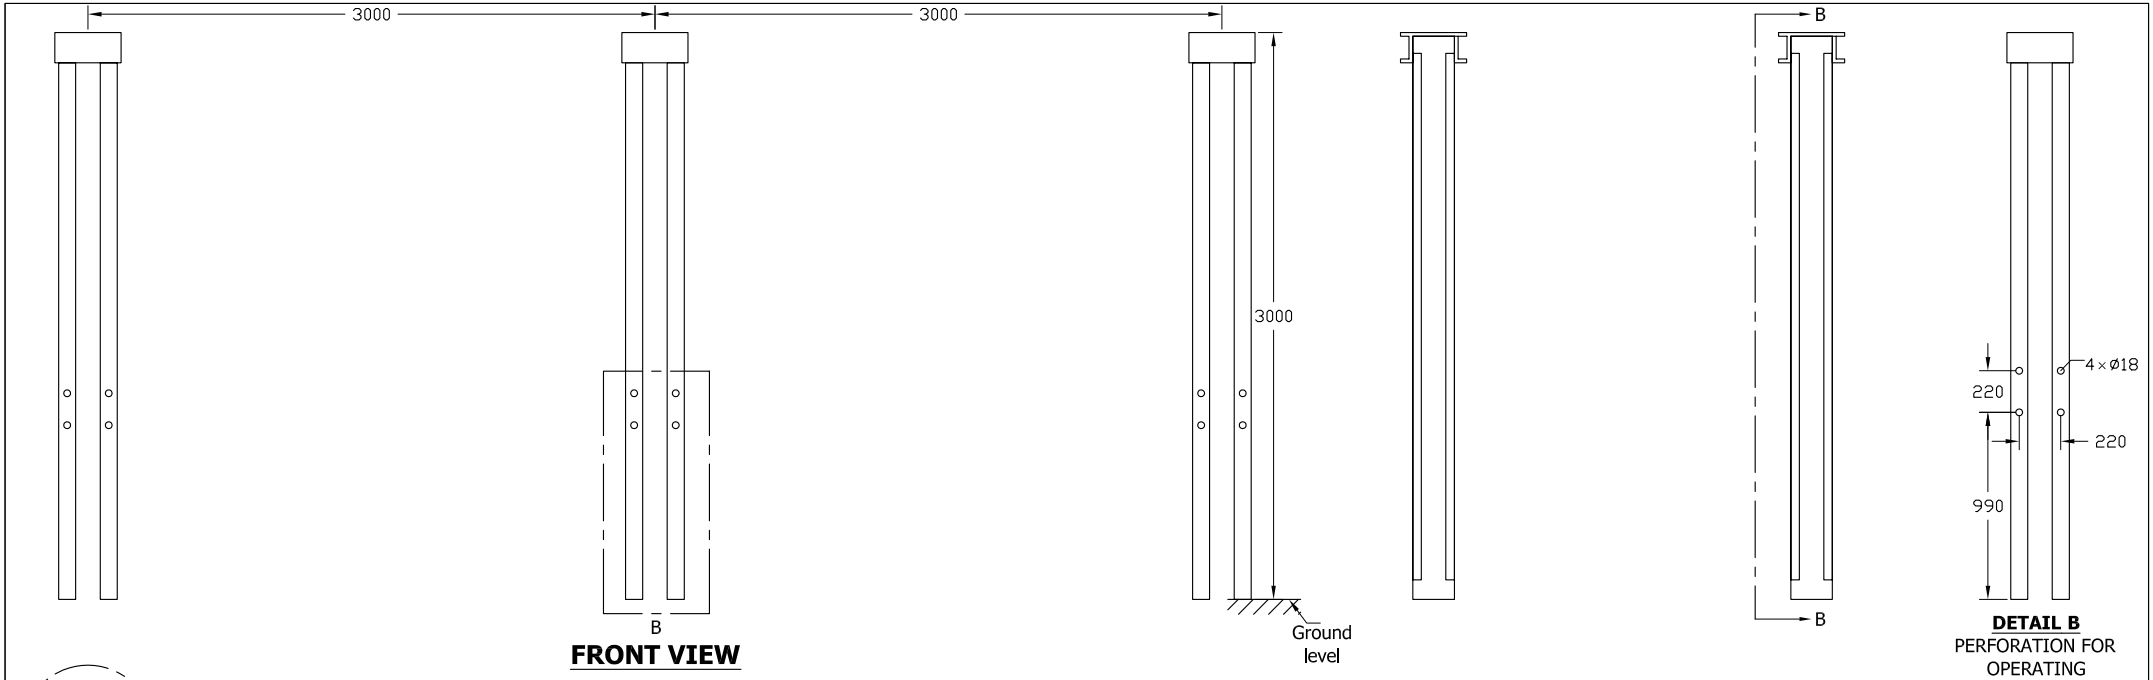

FRONT VIEW

DETAIL B
PERFORATION FOR OPERATING MECHANISM'S SUPPORT

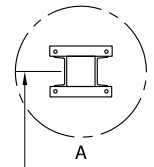

TOP VIEW

DETAIL A
DISCONNECTOR SUPPORT

Notes
1. All dimentions are in milimeters (mm).
2. The actual height of the steel support structure is 3500mm.
   The 500mm are inside the ground when installed.
3. Type of material of the support structure is St 37.

DRAWING No 3.23H/1
Steel Support Structure for type 3.23H Disconnector (Isolator)

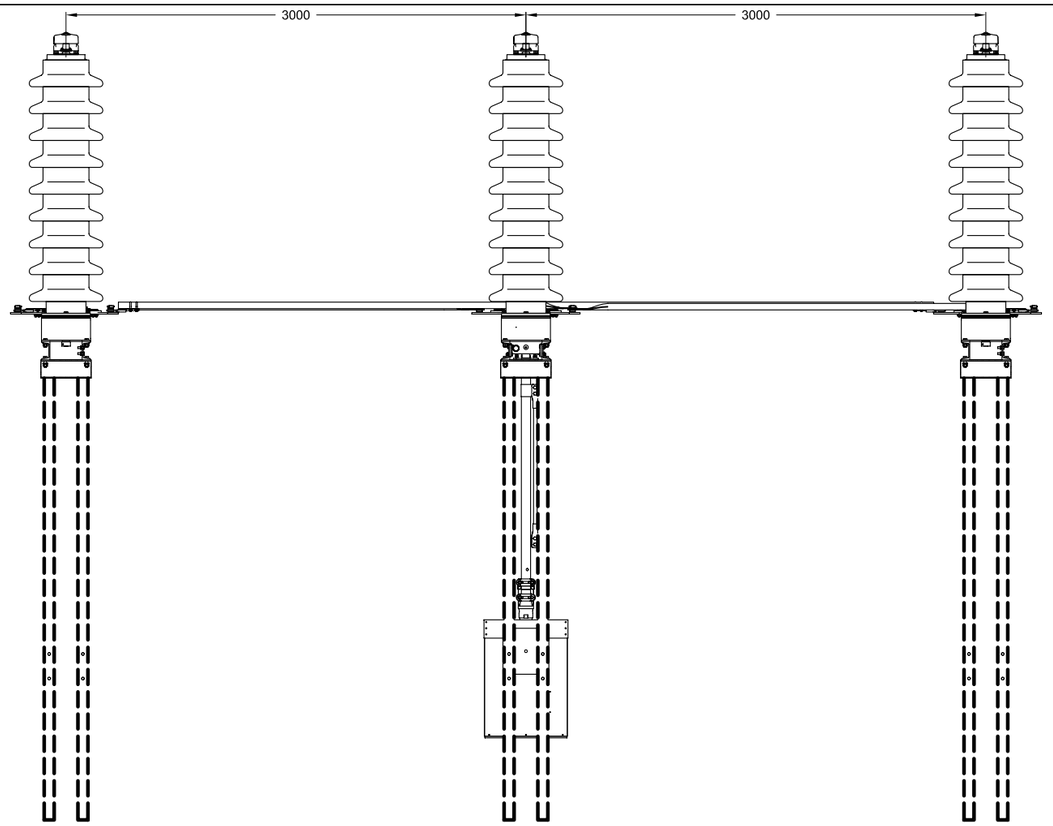

NON MOVABLE POLE

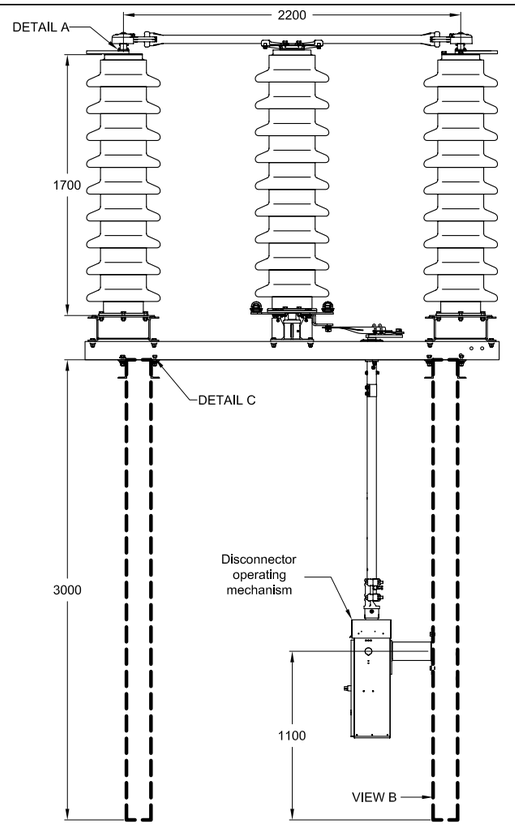

MOVABLE POLE

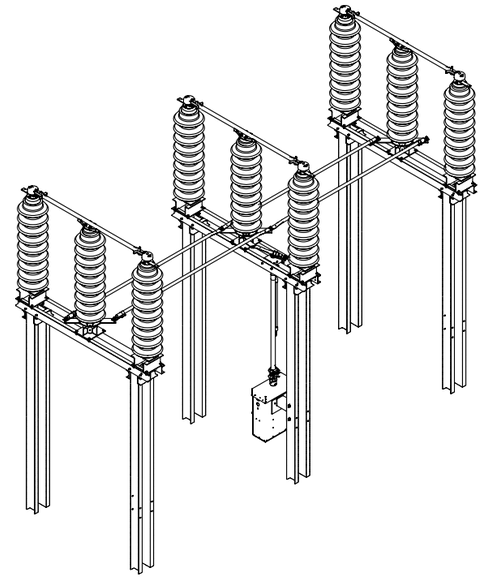

NON MOVABLE POLE

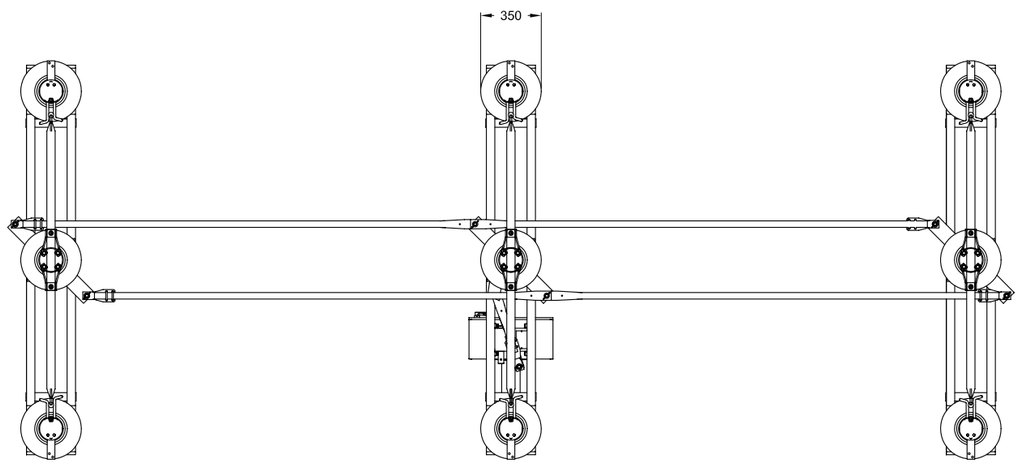

DETAIL A
Line terminals

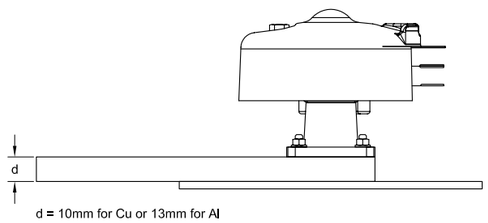

SIDE VIEW

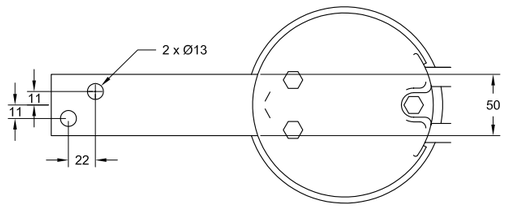

TOP VIEW

VIEW B
Perforations for the disconnector's operating mechanism support

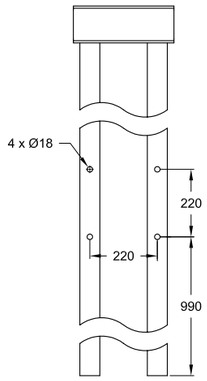

DETAIL C

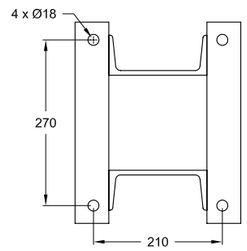

NOTES
1. Dimentions shown are mandatory.
2. All dimentions are in millimetres (mm).

DRAWING No. 3.23H/2
Mounting arrangement of the disconnector type 3.23H, along with its operating mechanism on the steel support structure.